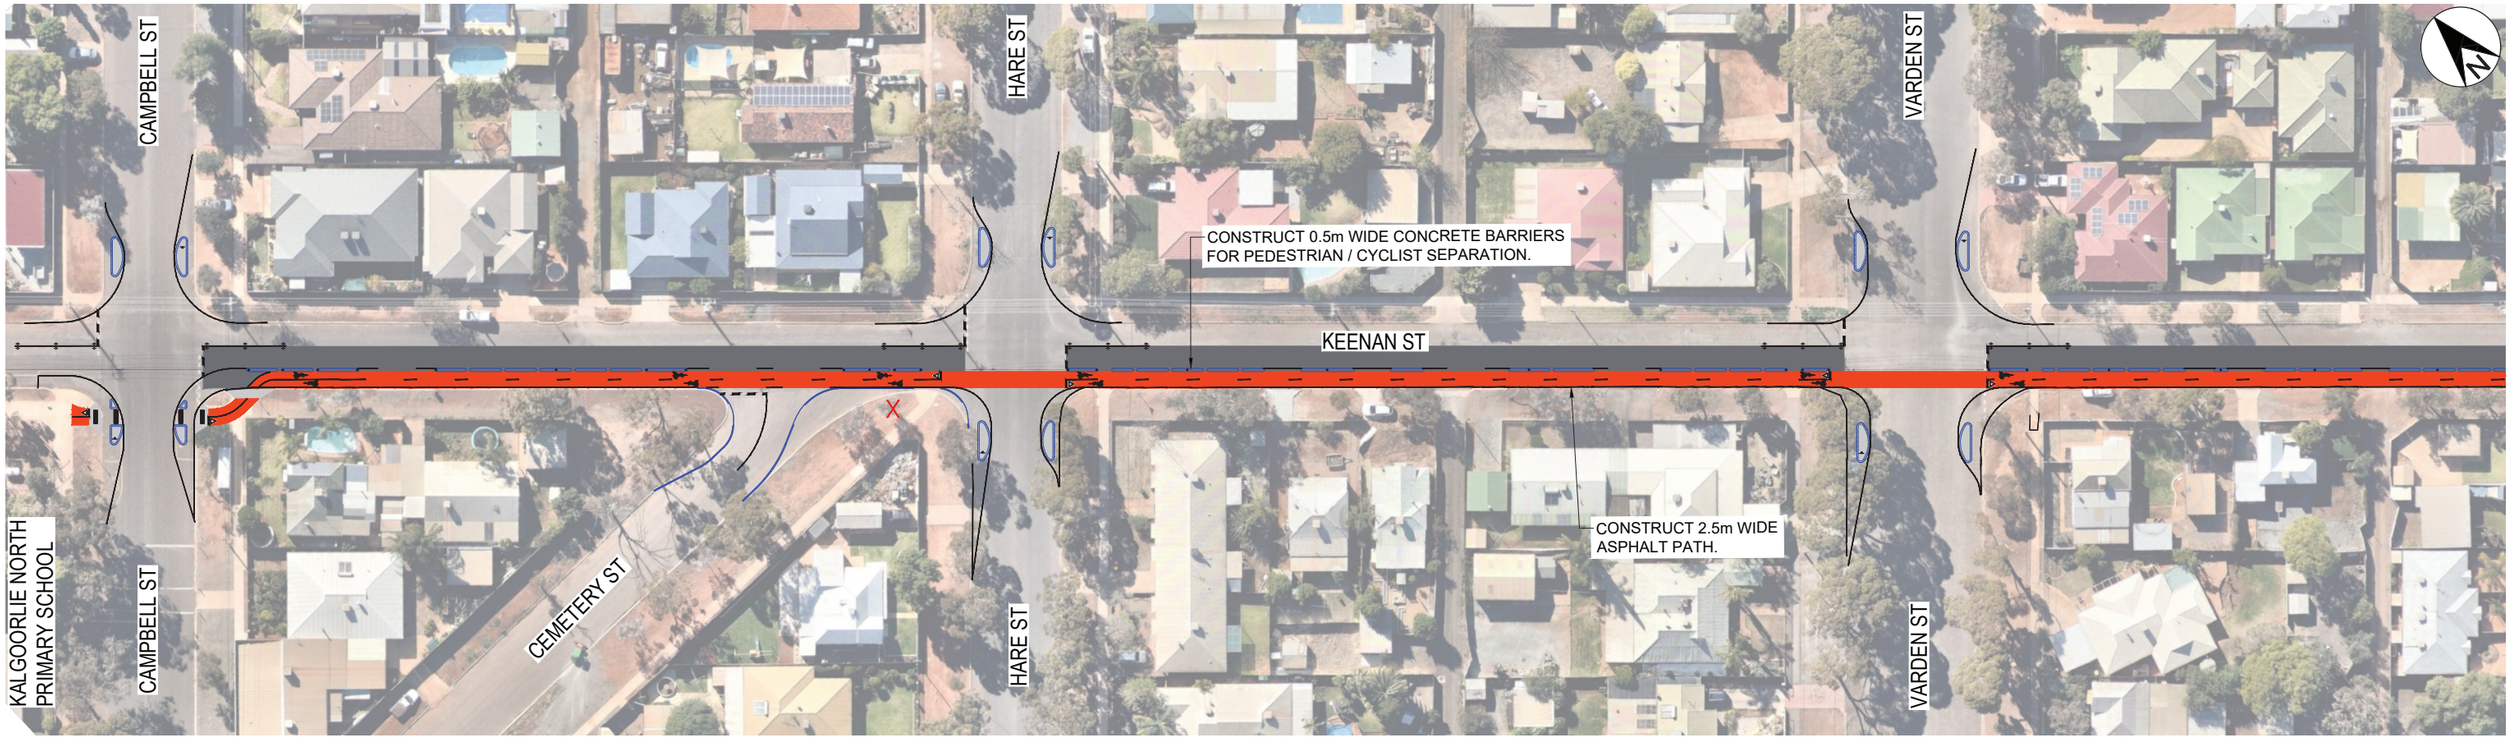
CAMPBELL ST
HARE ST
VARDEN ST
CONSTRUCT 0.5m WIDE CONCRETE BARRIERS
FOR PEDESTRIAN / CYCLIST SEPARATION.
KEENAN ST
REFER BELOW LEFT
KALGOORLIE NORTH
PRIMARY SCHOOL
CAMPBELL ST
CEMETERY ST
HARE ST
CONSTRUCT 2.5m WIDE
ASPHALT PATH.
VARDEN ST

**PLAN**

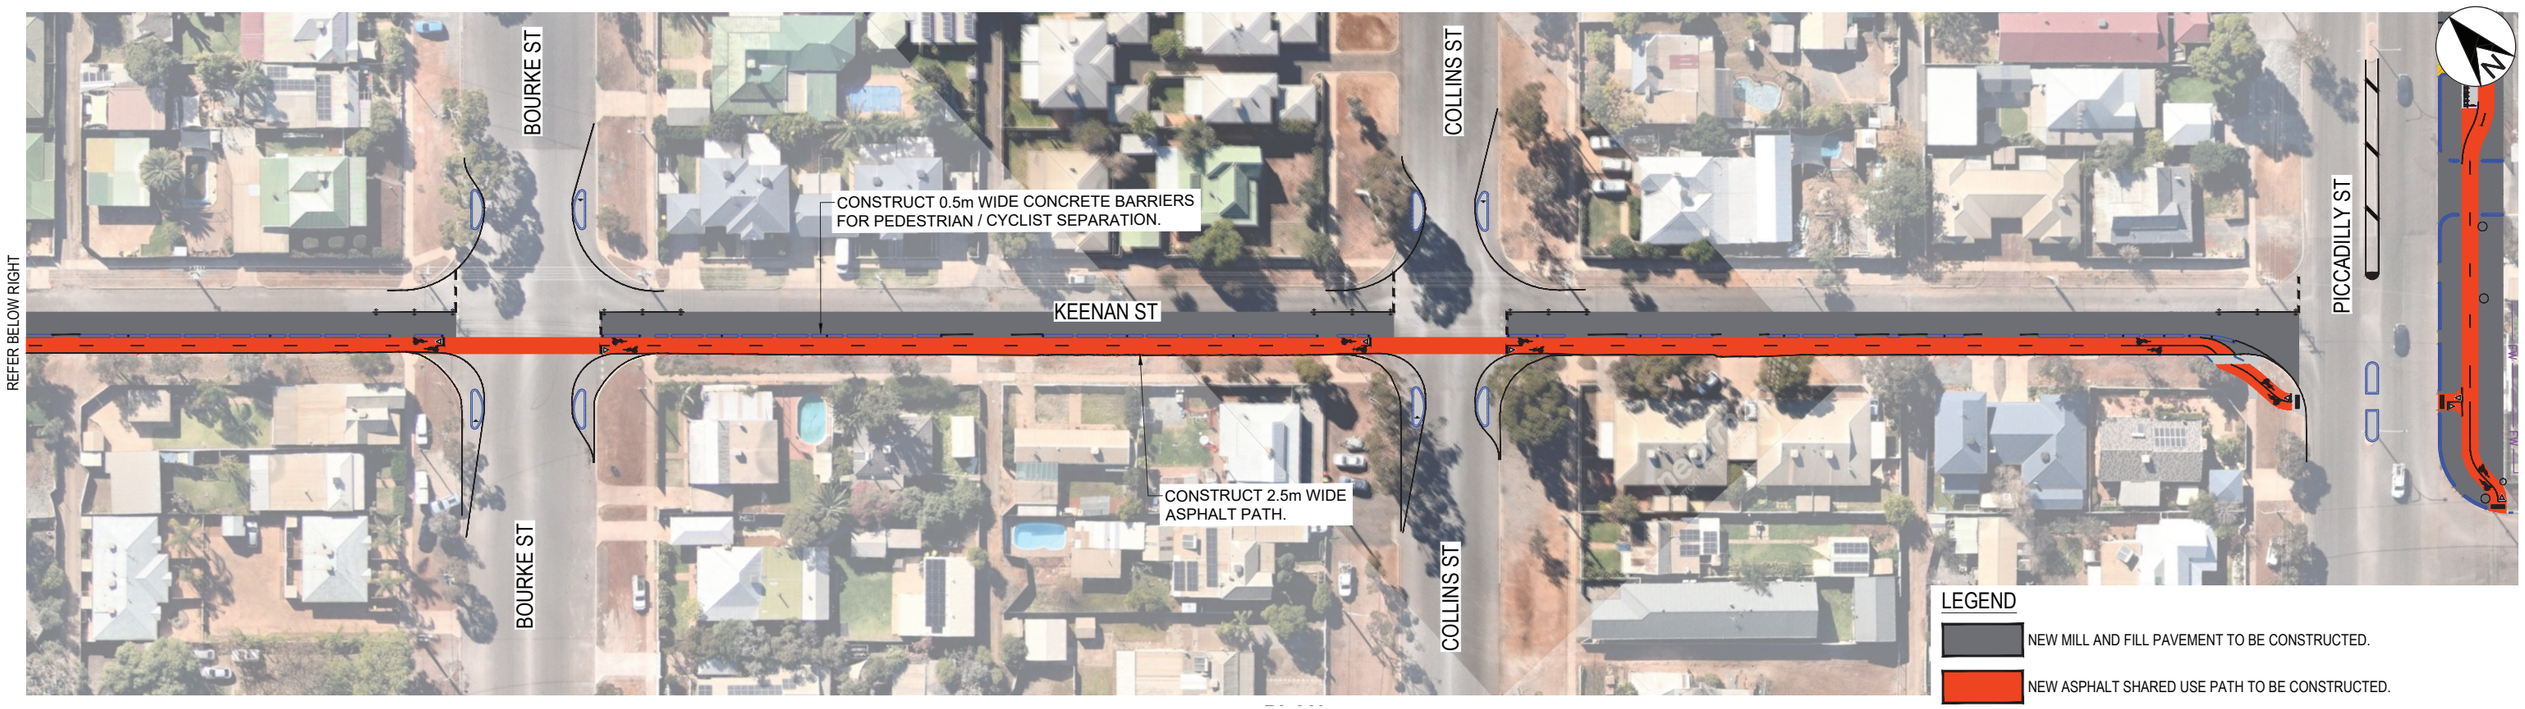
BOURKE ST
COLLINS ST
CONSTRUCT 0.5m WIDE CONCRETE BARRIERS
FOR PEDESTRIAN / CYCLIST SEPARATION.
KEENAN ST
PICCADILLY ST
REFER BELOW RIGHT
BOURKE ST
CONSTRUCT 2.5m WIDE
ASPHALT PATH.
COLLINS ST
LEGEND
NEW MILL AND FILL PAVEMENT TO BE CONSTRUCTED.
NEW ASPHALT SHARED USE PATH TO BE CONSTRUCTED.